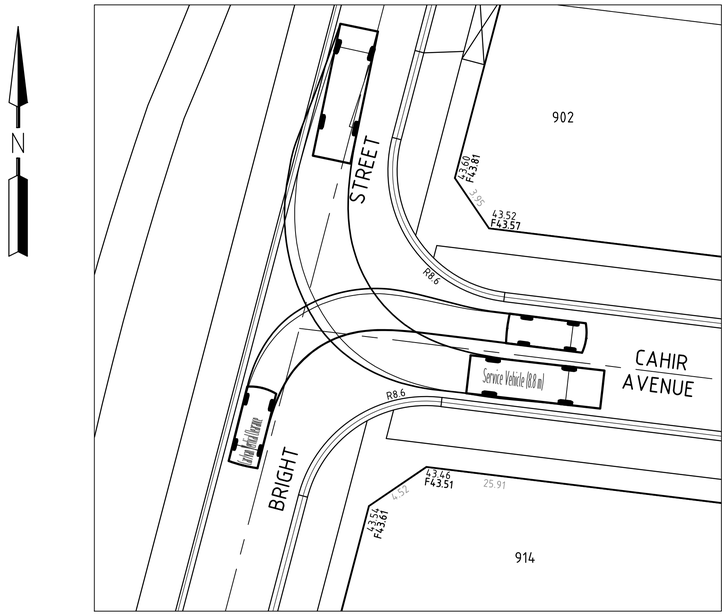

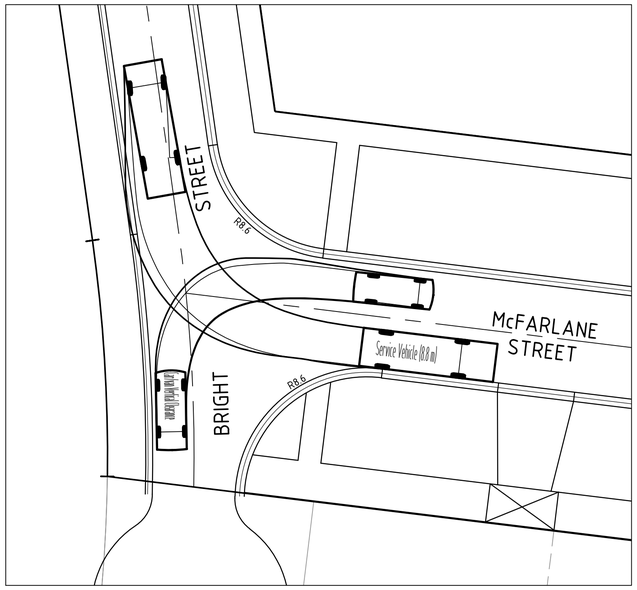

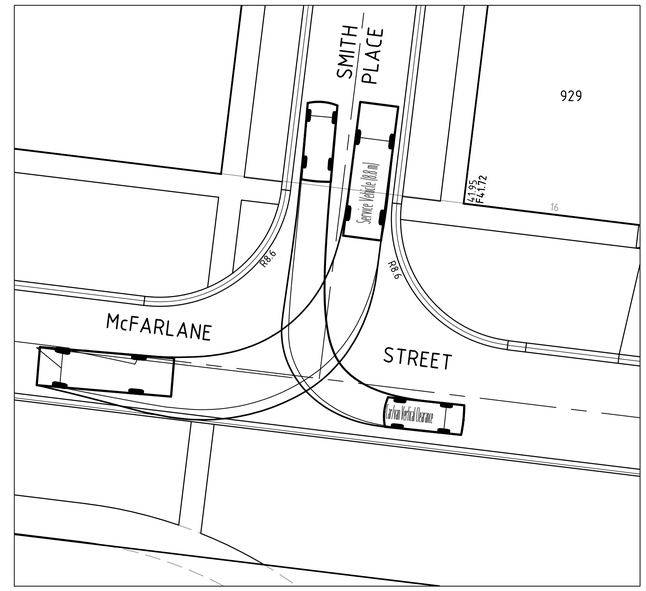

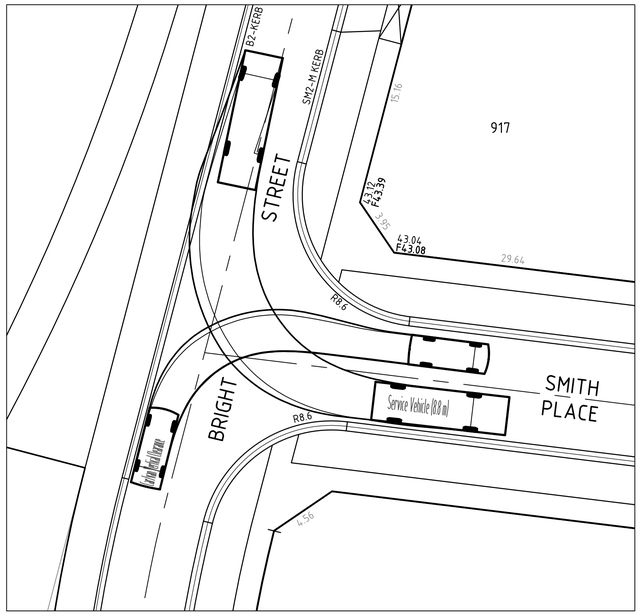

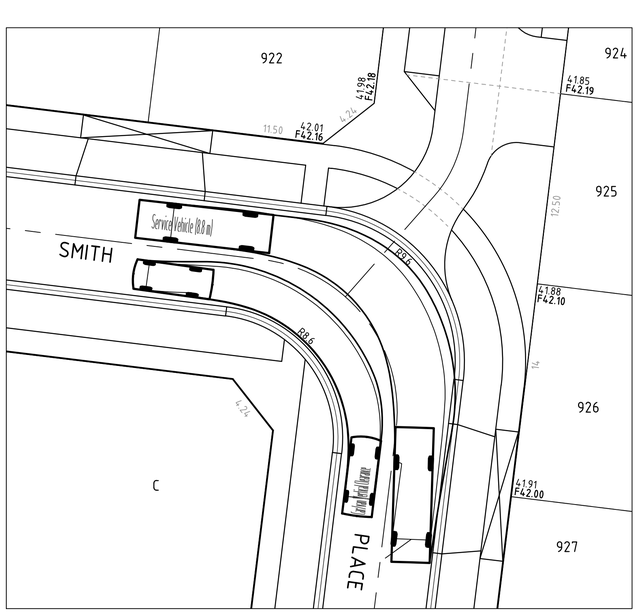

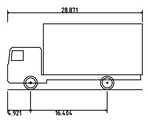

Service Vehicle (8.8 m)	
Overall Length	28.871ft
Overall Width	8.202ft
Overall Body Height	14.107ft
Min Body Ground Clearance	1.403ft
Track Width	8.202ft
Lock-to-lock time	4.00s
Curb to Curb Turning Radius	41.010ft

Car/van Vertical Clearance	
Overall Length	17.060ft
Overall Width	6.365ft
Overall Body Height	7.218ft
Min Body Ground Clearance	0.328ft
Track Width	6.037ft
Lock-to-lock time	4.00s
Curb to Curb Turning Radius	20.669ft

0 2 4 8
Scale 1:200 @ A1

WARNING

BEWARE OF UNDERGROUND SERVICES

THE LOCATIONS OF UNDERGROUND SERVICES ARE APPROXIMATE ONLY AND THEIR EXACT POSITION SHOULD BE PROVEN ON SITE. NO GUARANTEE IS GIVEN THAT ALL EXISTING SERVICES ARE SHOWN.

PRELIMINARY PLAN ONLY
NOT APPROVED FOR CONSTRUCTION

H:\21437\STAGE 9\CAD\DWG SET\FUNCTIONAL\21437_9G2-3.DWG

THIS DRAWING IS NOT TO BE COPIED OR SCALED

VERSION	REMARKS		
A	PRELIMINARY ISSUE	03.10.17	JZ

LEGEND

- DRAIN, PROPERTY INLET & PIT
- EX DRAIN & PIT
- HOUSE DRAIN
- S — SEWER AND MAINTENANCE HOLE
- ExS — EX SEWER AND MAINTENANCE HOLE
- W — WATER MAIN
- ExW — FH — EX WATER MAIN, VALVE & HYDRANT
- G — GAS MAIN
- ExG — EX GAS MAIN, VALVE
- T — TELSTRA SERVICES & PITS
- ExT — EX TELSTRA SERVICES & PITS
- RW — RECYCLED WATER
- ExRW — EX RECYCLED WATER
- E — ELECTRICAL U.G. SERVICES
- ExE — EX ELECTRICAL U.G. SERVICES
- LIGHT — POLE — PIT — ELECTRICAL SERVICE & PIT
- EX ELECTRICAL ASSETS
- EX ELECTRICAL OVERHEADS
- GW — GAS & WATER CONDUITS
- TOP OF BATTER
- TOE OF BATTER
- EX FENCE
- EX WALL OR BUILDING

F	FINISHED SURFACE AFTER CUTTING OR FILLING
Fb	TOP OF PROPOSED BATTER
P	PROPOSED PAVEMENT OR FOOTPATH SURFACE
IL	EXISTING OR PROPOSED INVERT LEVEL OF PIPE OR OPEN DRAIN
TP	TANGENT POINT
CH	CHAINAGE
PSM	PSM
	STREET SIGN
	DRAINAGE PIT No.
	TBM

DRAWN BY	N.KASHA	DESIGNED BY	J.ZHOU
MELWAY	493 D12	CHECKED BY	-
DATUM	AHD	AUTHORISED BY	S.RAVIDA

REEDS CONSULTING
LAND SURVEYING
CIVIL ENGINEERING
PLANNING
DEVELOPMENT CONSULTING
www.reedsconsulting.com.au
engineering@reedsconsulting.com.au
Lvl 6, 440 Elizabeth Street Melbourne Victoria 3000
p (03) 8660 3000

SURF COAST SHIRE
THE QUAY 2 ESTATE
STAGE 9
VEHICLE TURNING PLAN

DRAWING No.	VERSION
9G3	A
REFERENCE	
21437E/9	
SHEET	
3 OF 3	